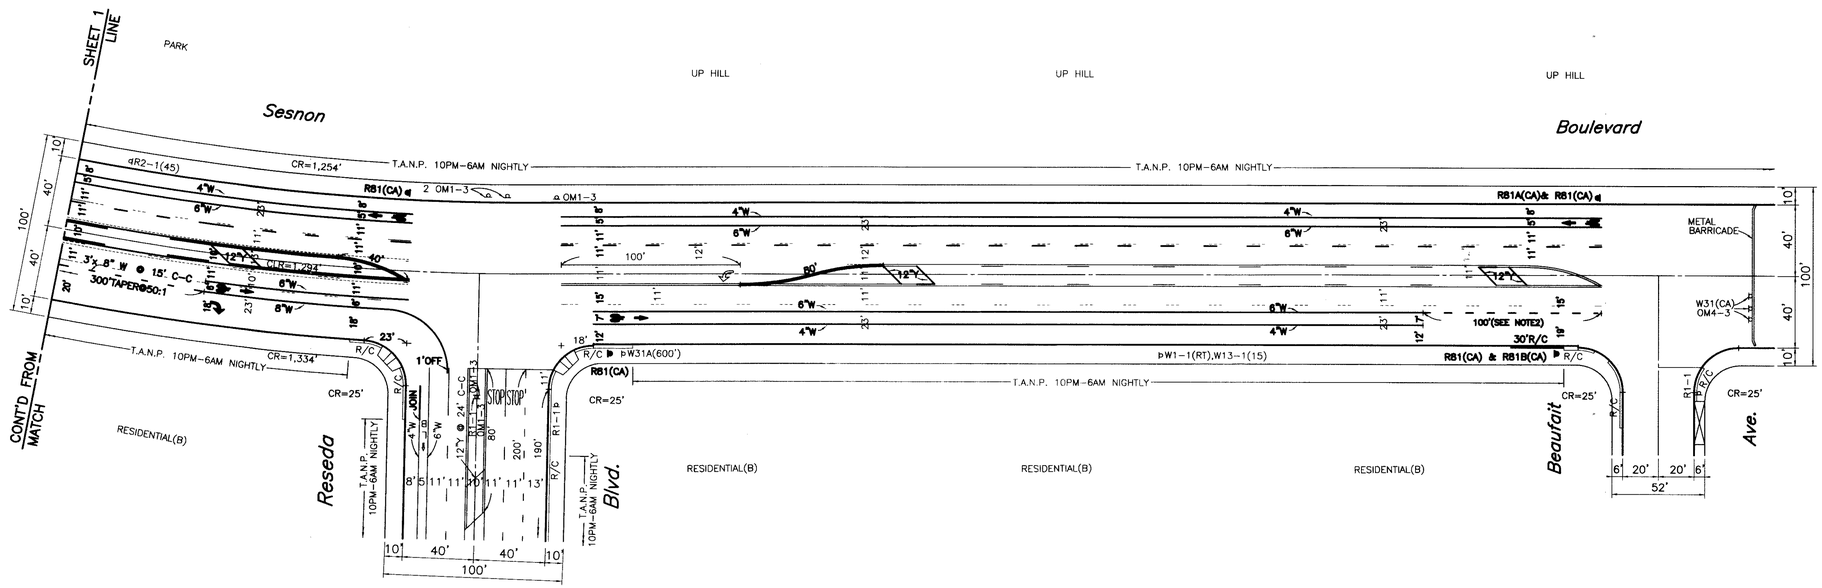

BIKE LANE PROJECT

INSTALLATION DATES	CITY OF LOS ANGELES DEPARTMENT OF TRANSPORTATION VEGA, GENERAL MANAGER
MARKOUT E[redacted]	
MARKOUT C[redacted]	
STRIPING C[redacted]	ON BOULEVARD
References: A-0627 A-0808	VE. TO BEAUFAIT AVE.
Thomas [redacted]	
480, G[redacted]	27 DRAWING NO. A-5797 2/2
SHEET [redacted]	UMBER

SCALE: 1"=40'

1"=20' ORIGINAL MAP SCALE 1"=40'

20 10 0 20 40 60 80 100 FEET

40 20 0 40 80 120 160 200 FEET

SCALES HORIZ. 1"= VERT. 1"=

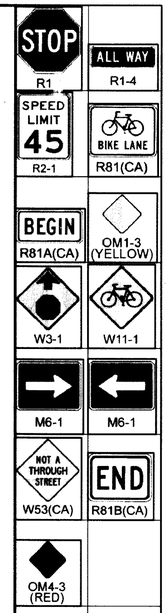

NO.	REVISION DESCRIPTION	T.E./SR. T.E.	PRINCIPAL T.E.	DATE

	BY	DATE		BY	DATE
BASE	E.H.	09-17-11	SUPERVISOR	T.C.	02-02-2012
CHECK			DISTRICT	K.F.	02-02-2012
DESIGN	S.M.	01-27-2012	BIKEWAYS	AV	01-25-2012